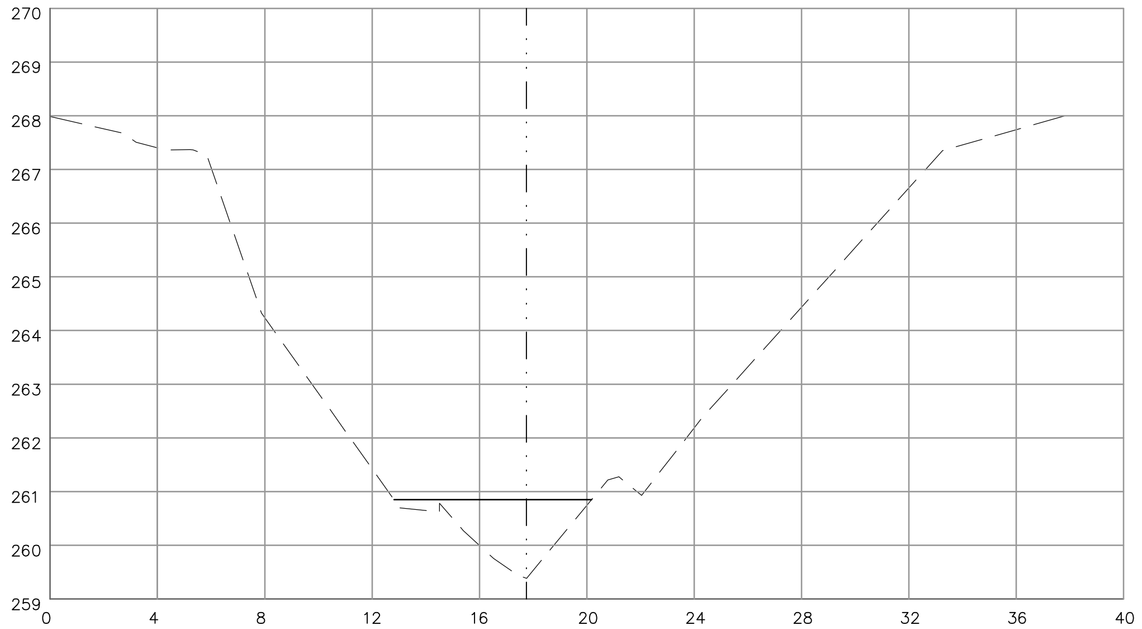

STA 4+02.12

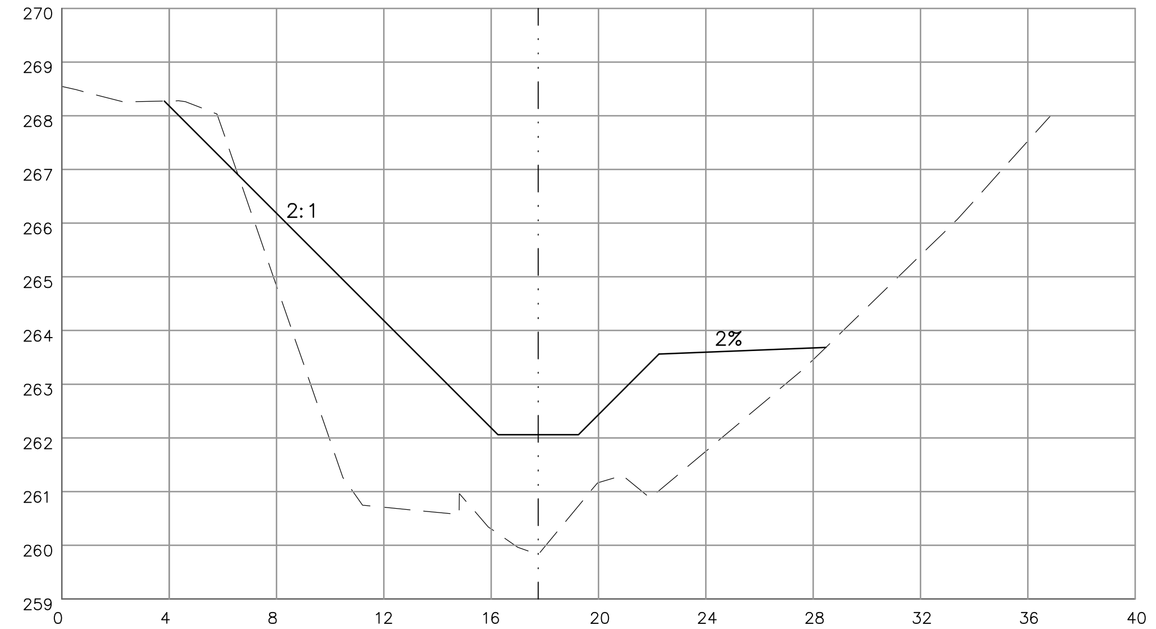

STA 4+14.62

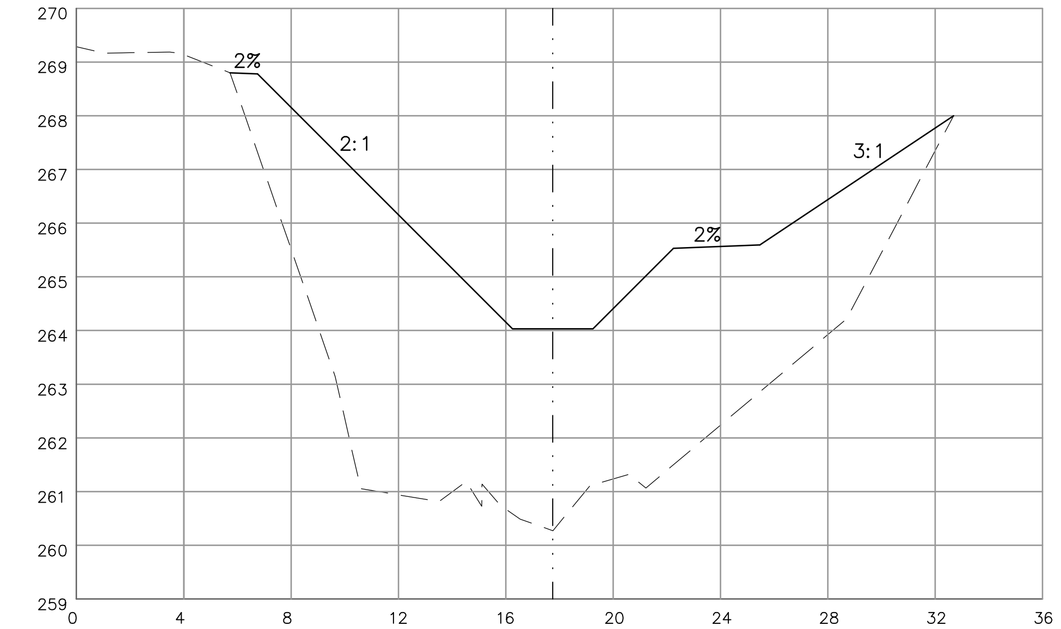

STA 4+27.12

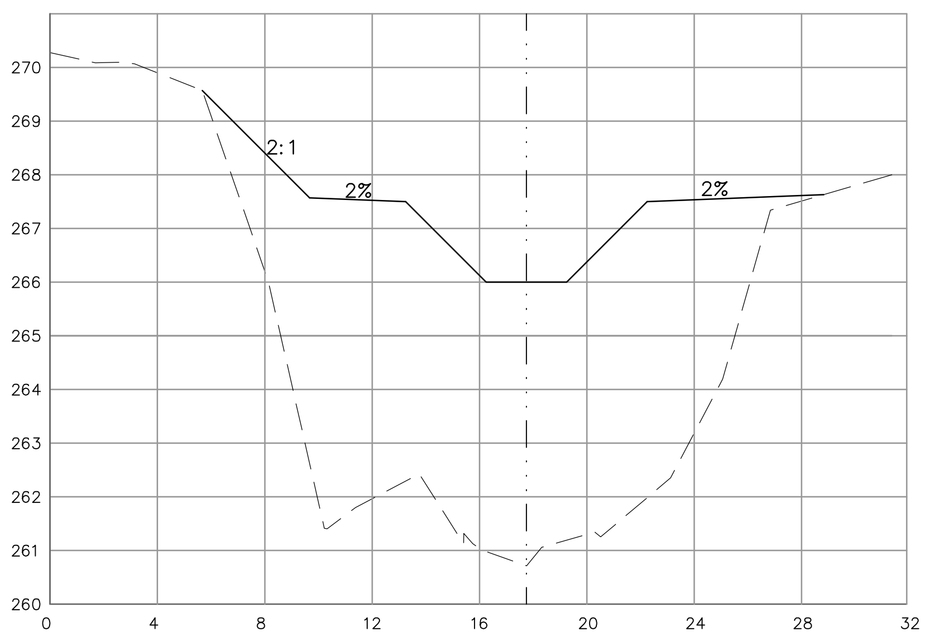

STA 4+39.63

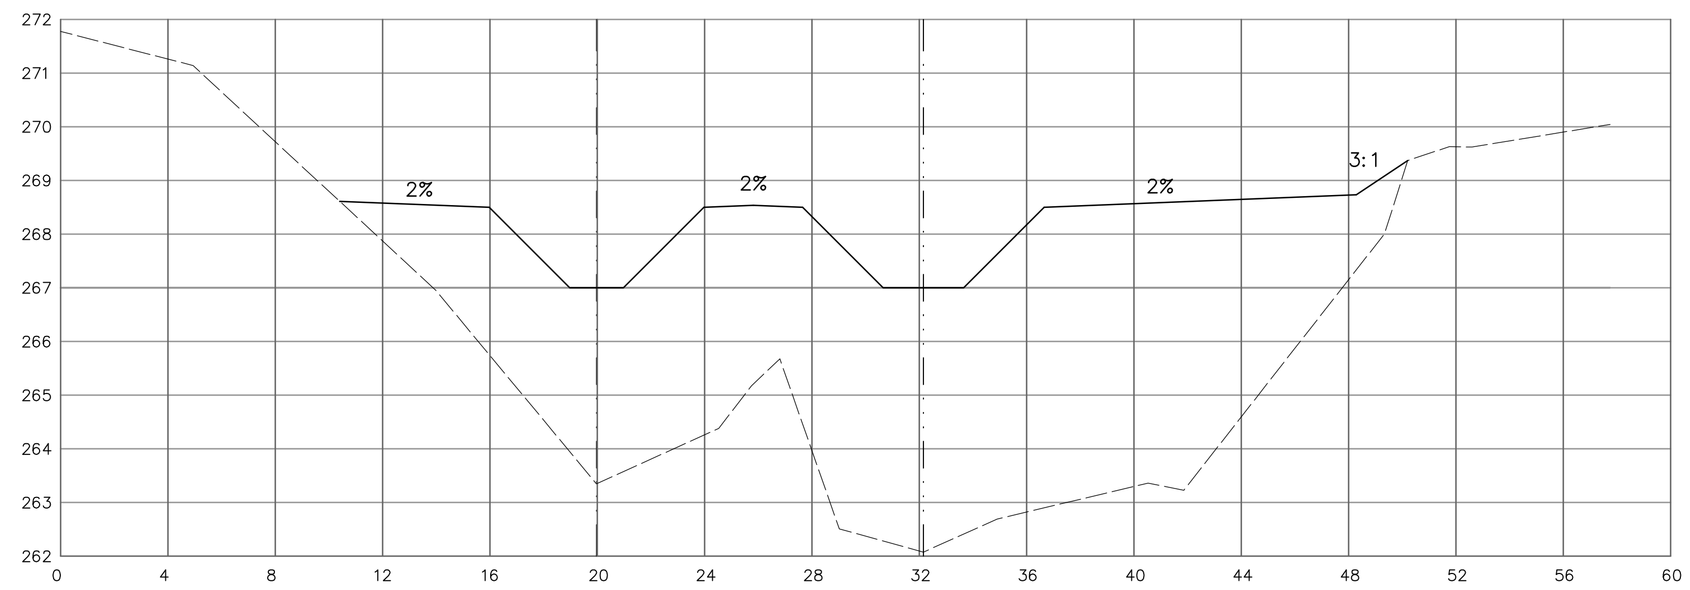

STA 4+64.63

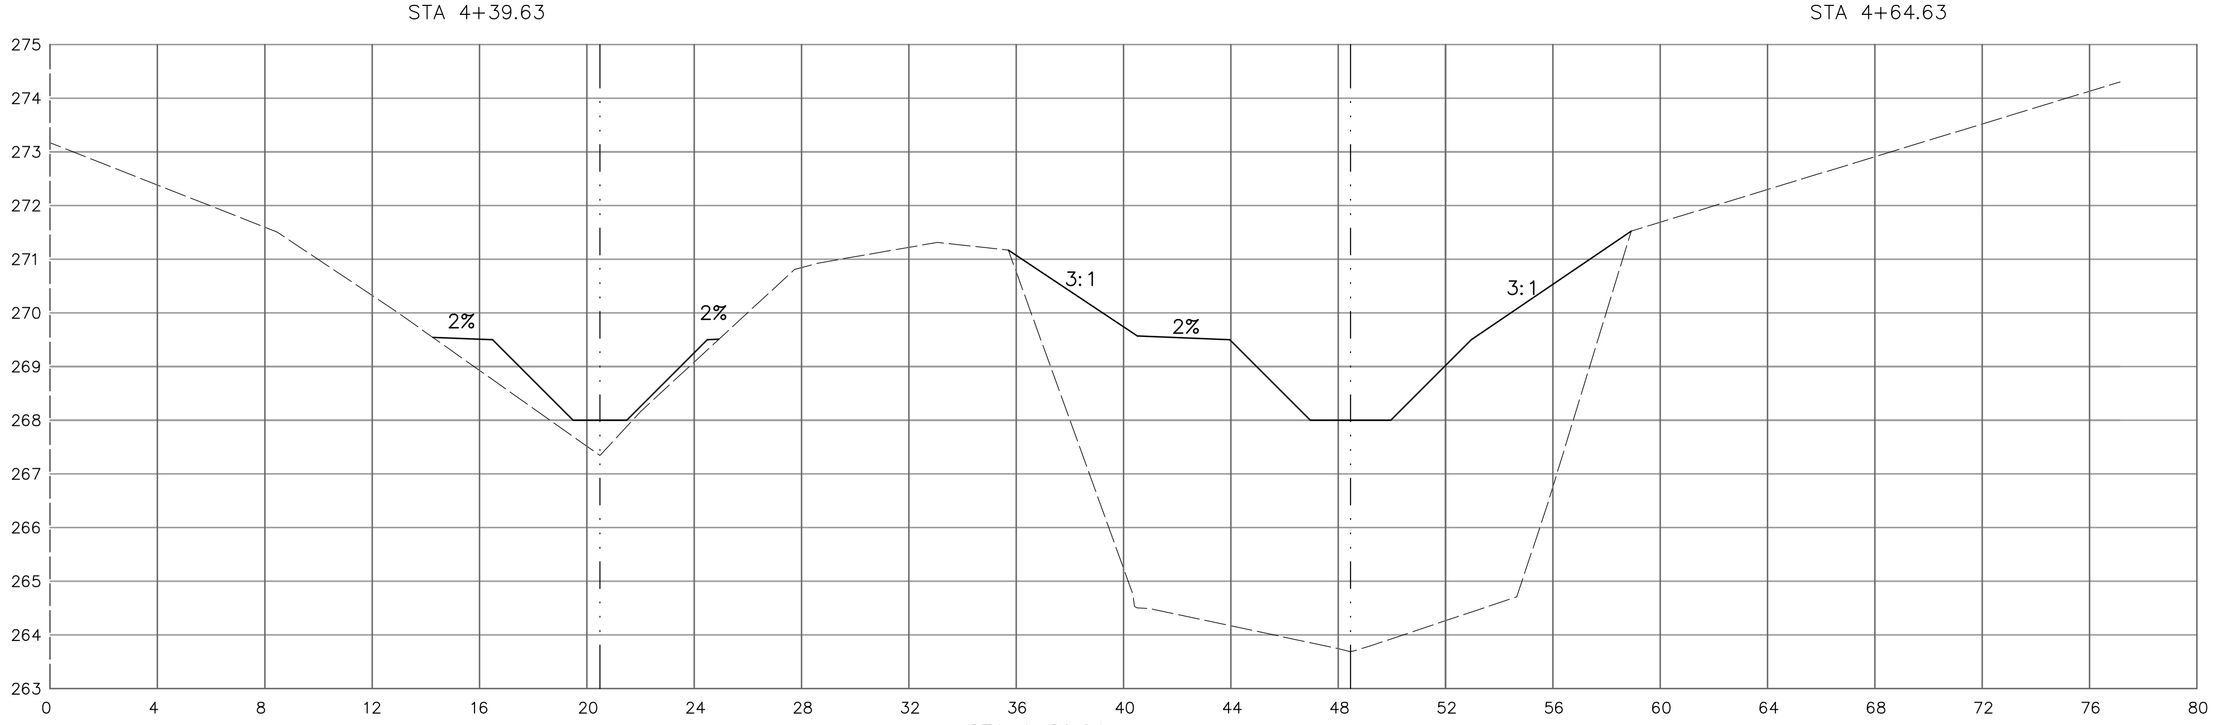

STA 4+89.64

SECTIONS ARE VIEWED
LOOKING IN THE
DOWNSTREAM DIRECTION

PROPOSED GRADE
EXISTING GRADE

NOVEMBER 2006

COMMONWEALTH OF VIRGINIA
PAUL B. MAKOWSKI
No. 0402 039969
PROFESSIONAL ENGINEER

REVISIONS △#	DESCRIPTION	BY	APPROVED	DATE

APPROVED BY THE STORMWATER PLANNING DIVISION

FAIRFAX COUNTY, VIRGINIA
DEPARTMENT OF PUBLIC WORKS
AND ENVIRONMENTAL SERVICES
OFFICE OF CAPITAL FACILITIES

HOLLINGTON PLACE CHANNEL STABILIZATION

CROSS SECTIONS

CONTRACT NO. CN--------PROJECT NO. Z00018-Z132

SCALE
HORZ 1"=4'
VERT 1"=2'

DESIGNED BY: PM
DRAFTED BY: ZJL
CHECKED BY: WSS

SHEET 4 OF 7

FUND # 316